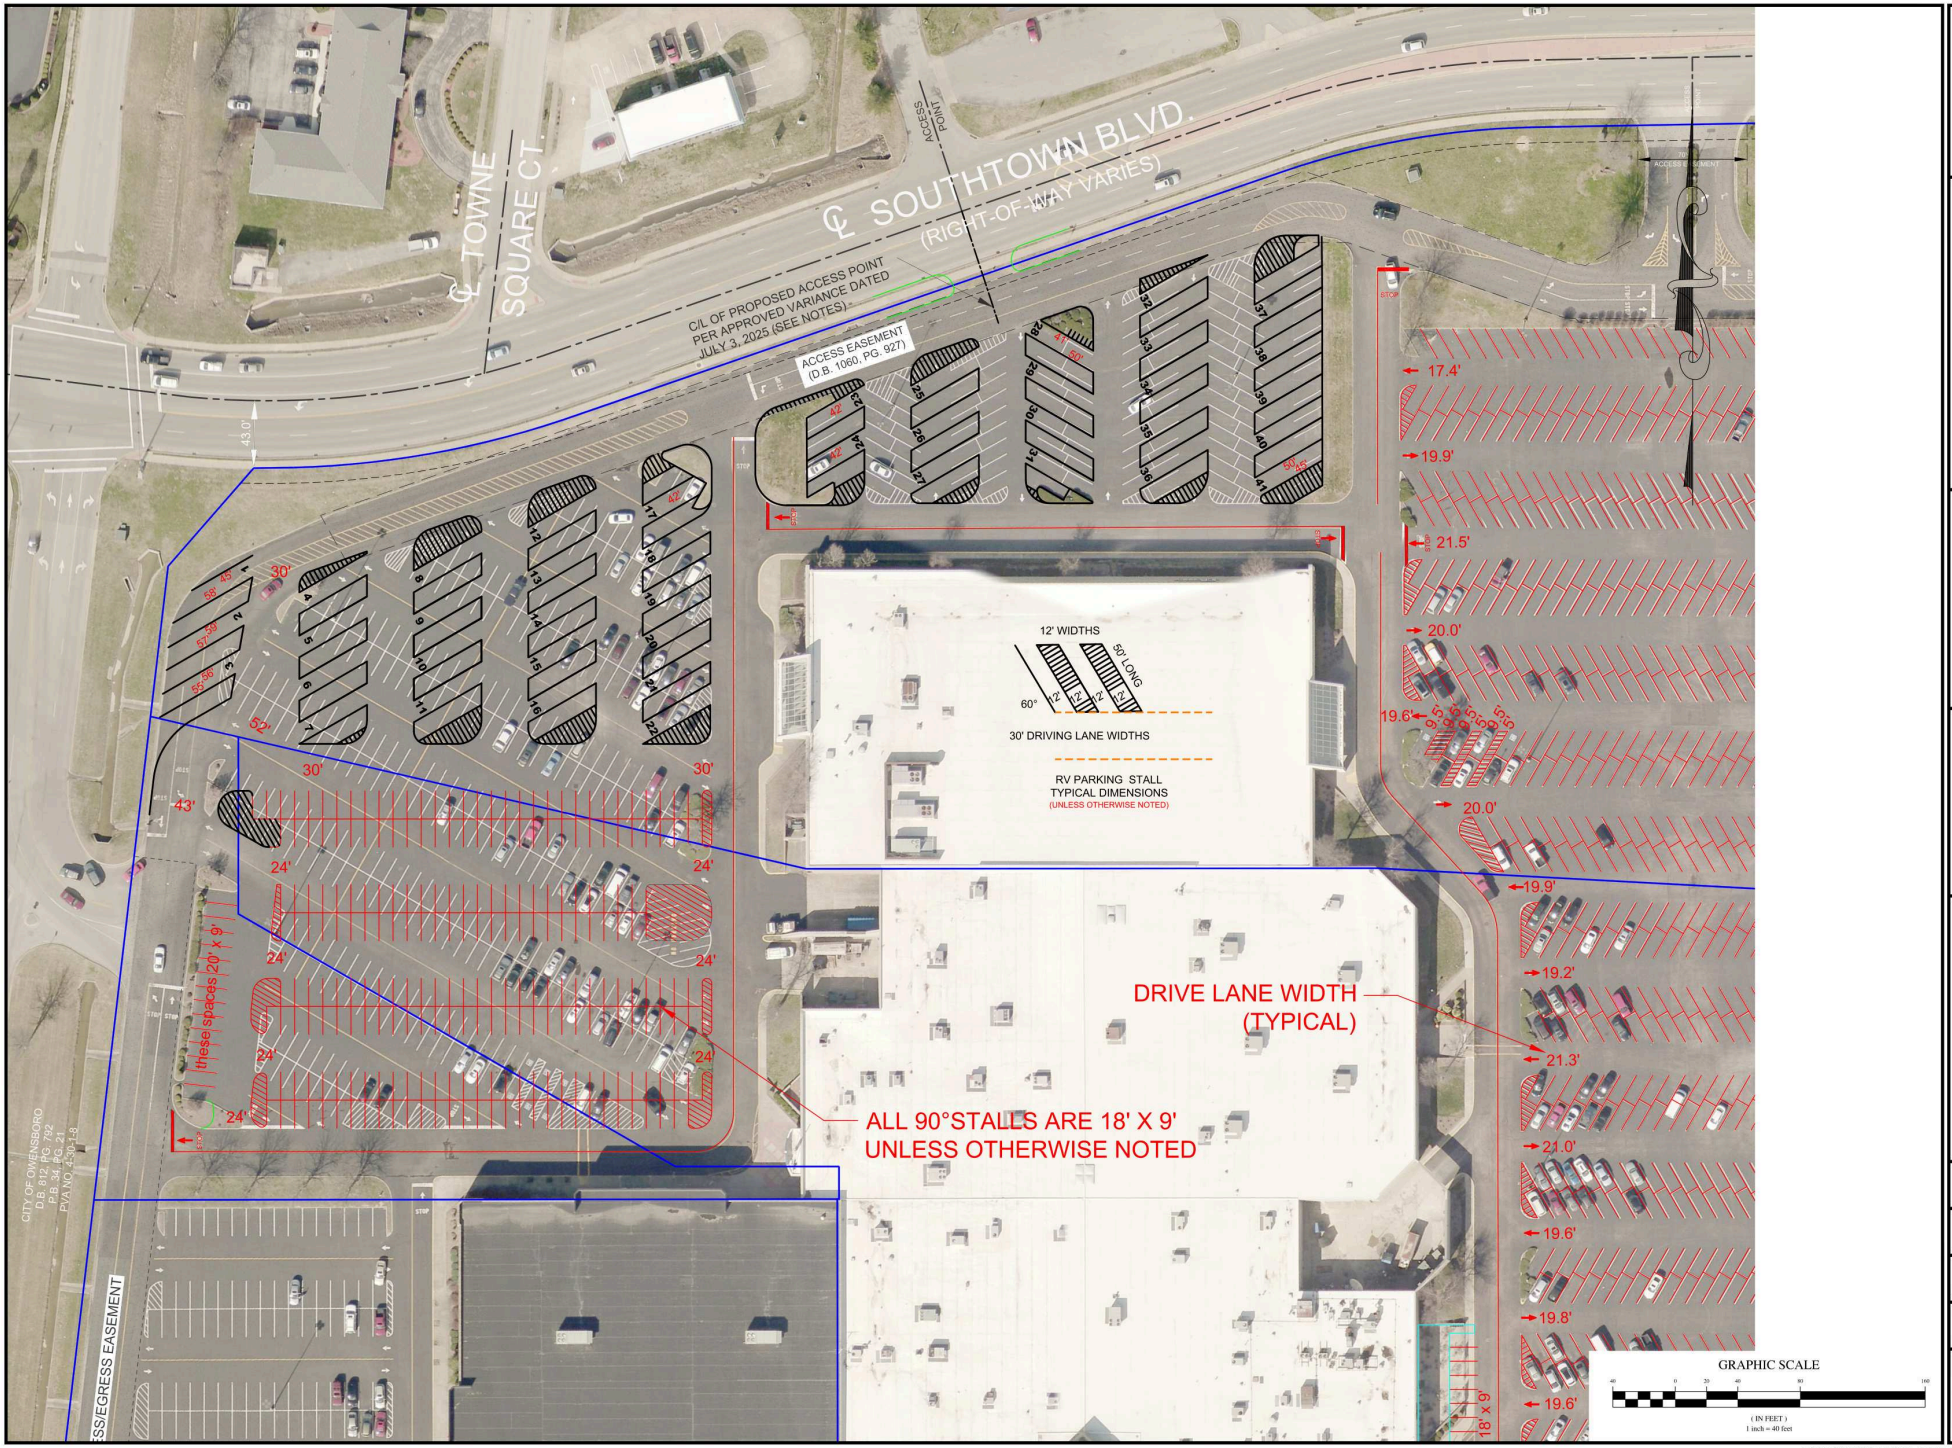

Professional Engineer's Seal

NOT FOR CONSTRUCTION

Signature

Date

REVISIONS:

NO.	DATE	DESCRIPTION

PLANS PREPARED BY:

BRYANT ENGINEERING & LAND SURVEYING, INC.
Civil Engineering • Land Surveying
1535 FREDERICA STREET • P.O. BOX 21382
OWENSBORO, KENTUCKY 42304
(270) 683-3871

OWNER / DEVELOPER:

SHEET TITLE: RV PARKING LAYOUT

PROJECT TITLE:

PLAN DATE: 05-07-2026

SCALE: AS NOTED

PROJECT NO: 22-6491

SHEET NO: C0.00

PLOTTED: May 07, 2026 08:26 AM

F:\Data\2022\22-6491\05_Drawings\EXHIBIT_RV Options 05-07-26.dwg